Select the side of the levee the work will occur on from the pull down box next to the levee drawing below.

Fill in the blue box that applies by placing the cursor in the box and entering the measured distance from toe to the nearest portion of the proposed work. A fence must be placed a minimum of 15-feet from the toe. A power pole must be placed a minimum of 40-feet from the toe. A well must be a minimum of 250-feet from the landside toe or 100-feet from the riverside toe. See appropriate note below for details to be included in the Permit Request.

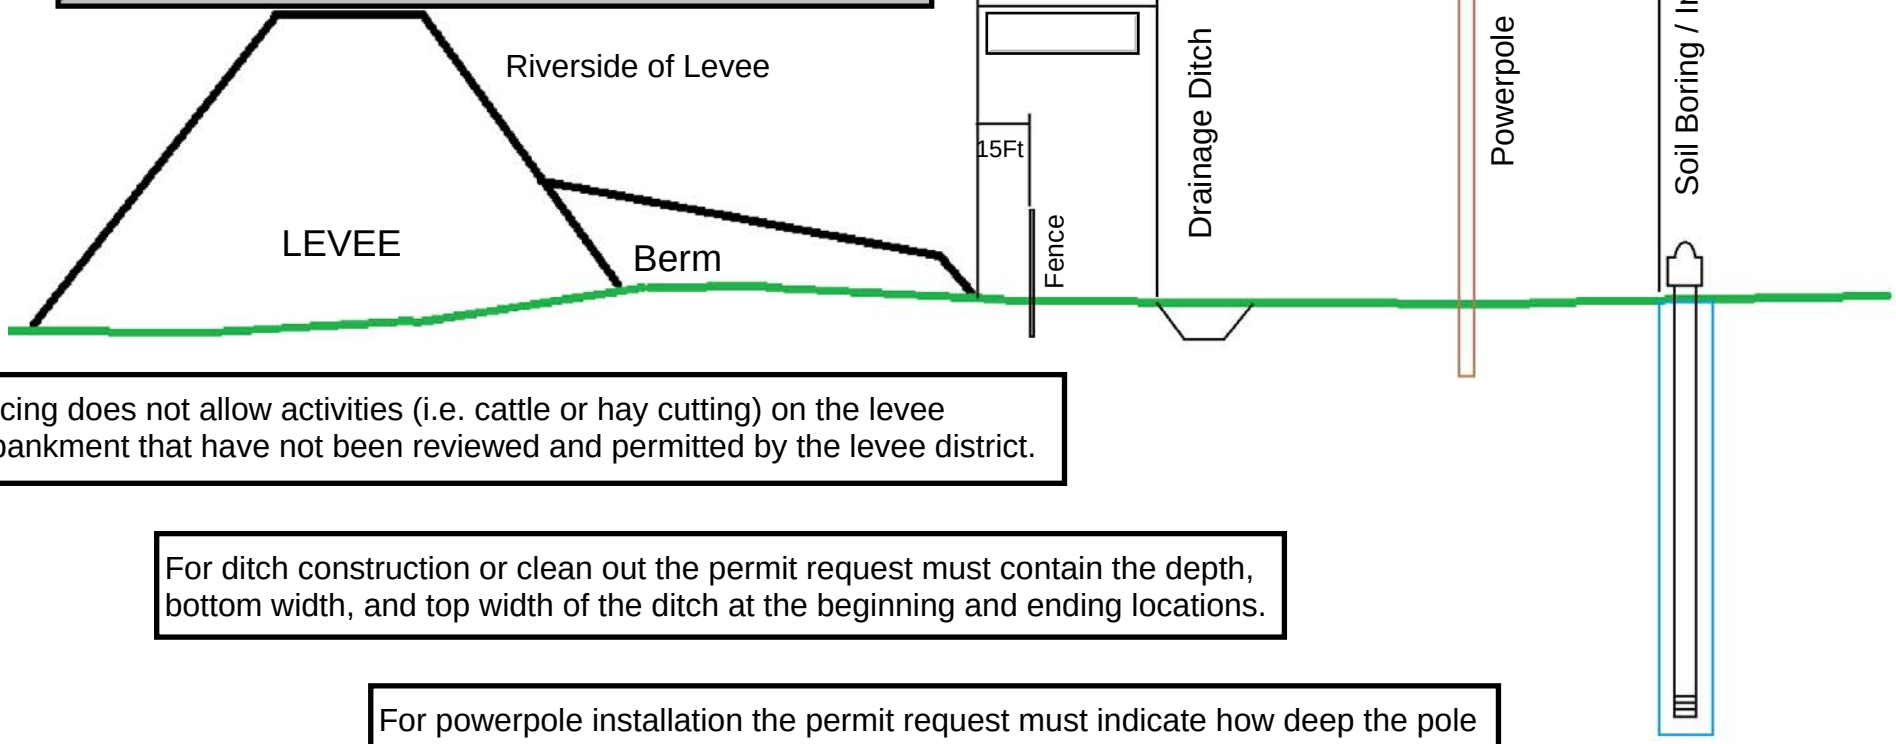

Fencing does not allow activities (i.e. cattle or hay cutting) on the levee embankment that have not been reviewed and permitted by the levee district.

For ditch construction or clean out the permit request must contain the depth, bottom width, and top width of the ditch at the beginning and ending locations.

For powerpole installation the permit request must indicate how deep the pole will be installed. If there is an aerial crossing of the levee the powerline must be installed to meet minimum clearance requirements. See attached details.

Soil boring or well installation permit requests must contain all known information (boring diameter, depth, well screen size/length, well flow, filter media/gravel pack details, etc.).